NOTES THIS SHEET:

1. PROVIDE BY EQUIPMENT CONTRACTOR.
2. BOTTLE WASHER CONNECTIONS TO ADJACENT LAB SINK.

2

ACID WASTE PIPE NOTE:

PROVIDE PLASTIC PIPE APPROVED FOR ACID WASTE DWV BELOW SLAB AND UP THOUGH ROOF FOR ALL WORK RELATED TO LAB SINKS. NEUTRALIZATION TABLETS SHALL BE UTILIZED BY RCC STAFF.

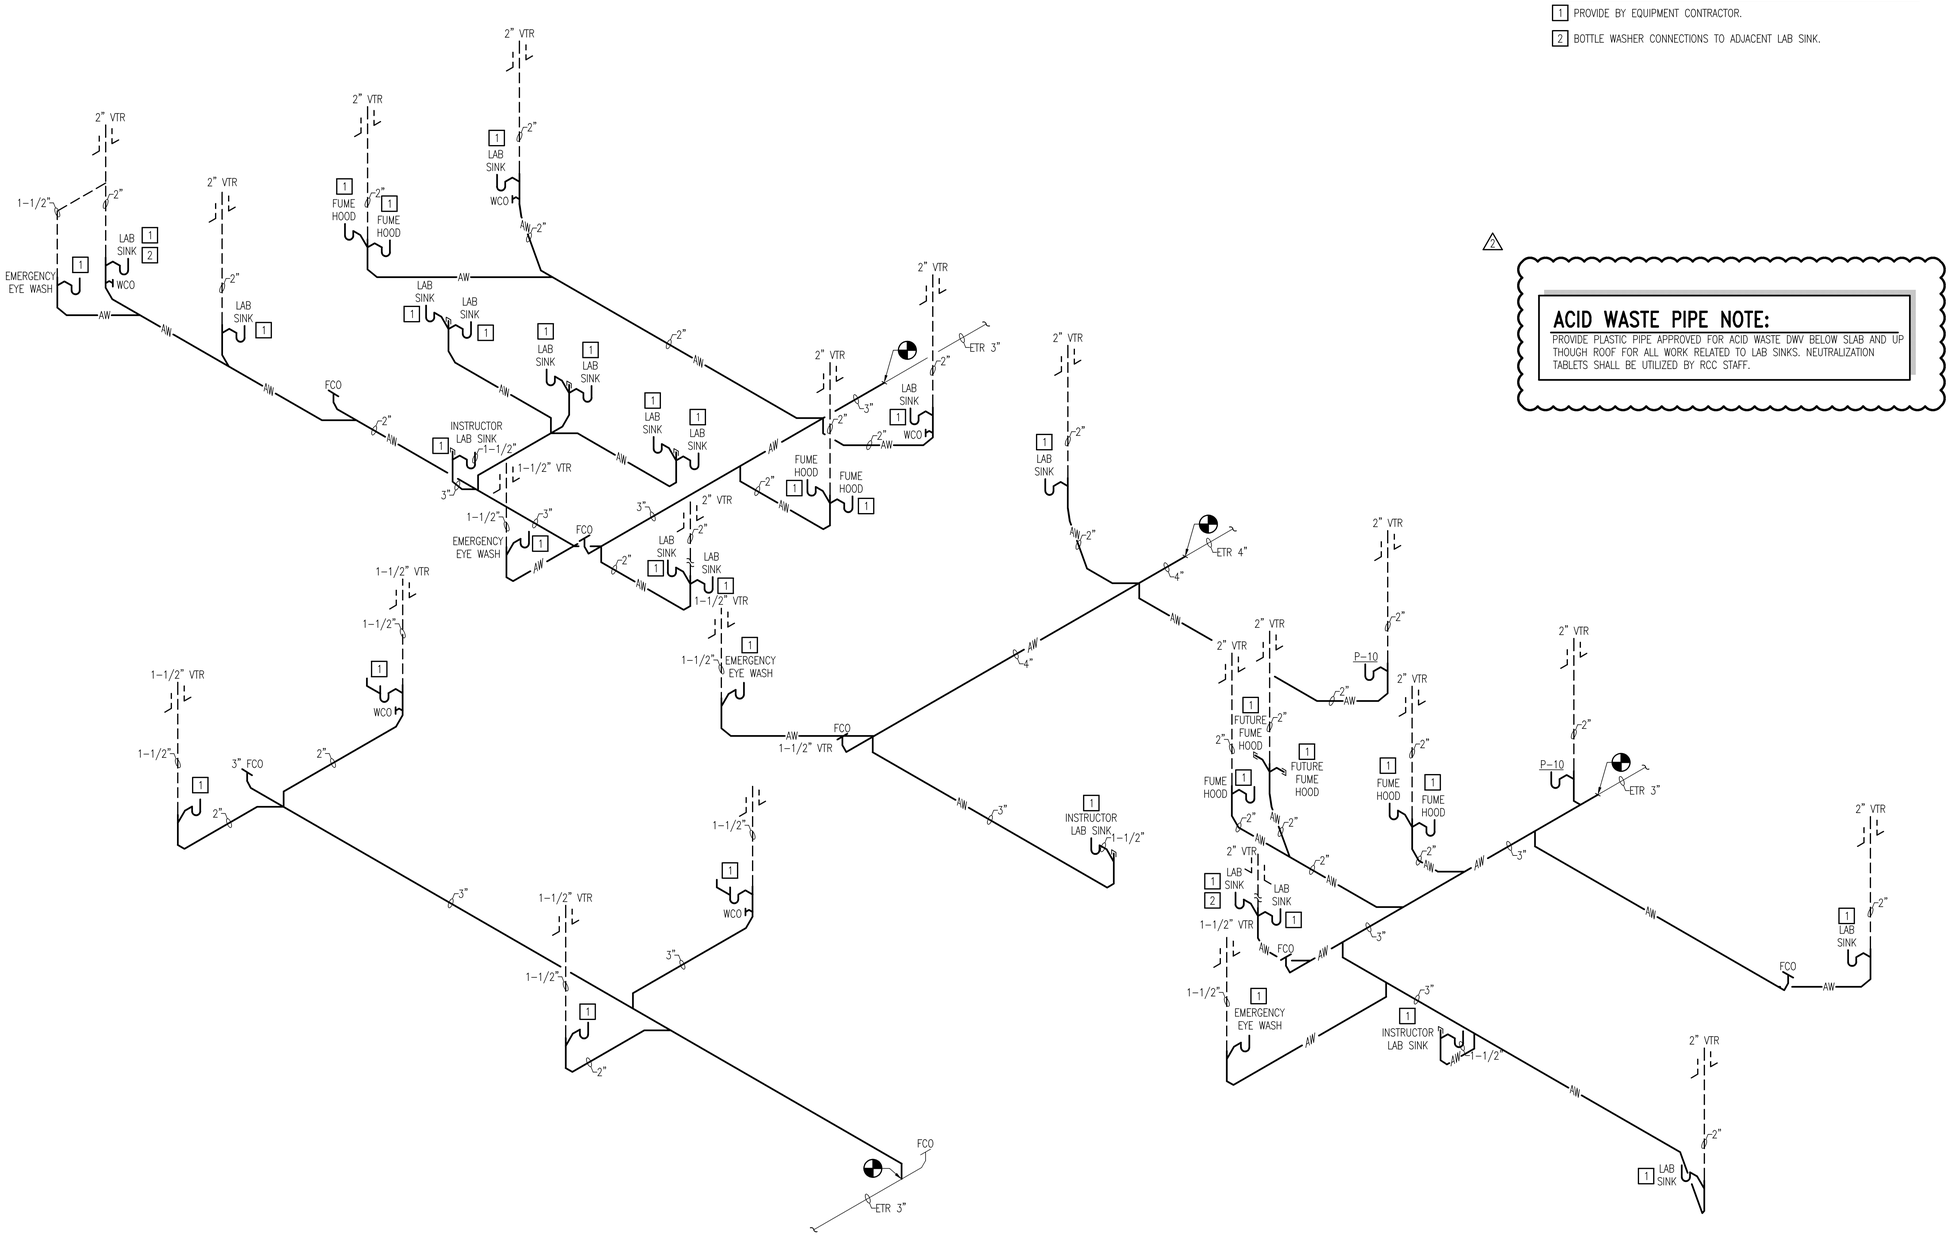

WARSAW CAMPUS PLUMBING LAB WASTE RISERS DIAGRAMS

NO SCALE

S4
P1.5W P6.3W

nbj ARCHITECTURE
A Perkins+Will Limited Company
GROVE PARK SQUARE
11537-B NUCKOLS ROAD
Richmond, Virginia 23059
(804) 273-9811 fax: (804) 273-9843

RAPPAHANNOCK COMMUNITY COLLEGE
CAMPUS RENOVATIONS
WARSAW + GLENNS, VIRGINIA
PC: 260-17712

WARSAW CAMPUS PLUMBING LAB
WASTE RISERS DIAGRAMS

Date: MARCH 3, 2010

REVISIONS	
NO.	DATE
1	FEBRUARY 9, 2010
2	MARCH 3, 2010

COMMONWEALTH OF VIRGINIA
JOHN M. NEWELL
Lic. No. 035329
PROFESSIONAL ENGINEER

Sheet
P6.3W

File Number
9004

PACE COLLABORATIVE
MECHANICAL ELECTRICAL ENGINEERING
VIRGINIA BEACH, VA - 757-490-7225